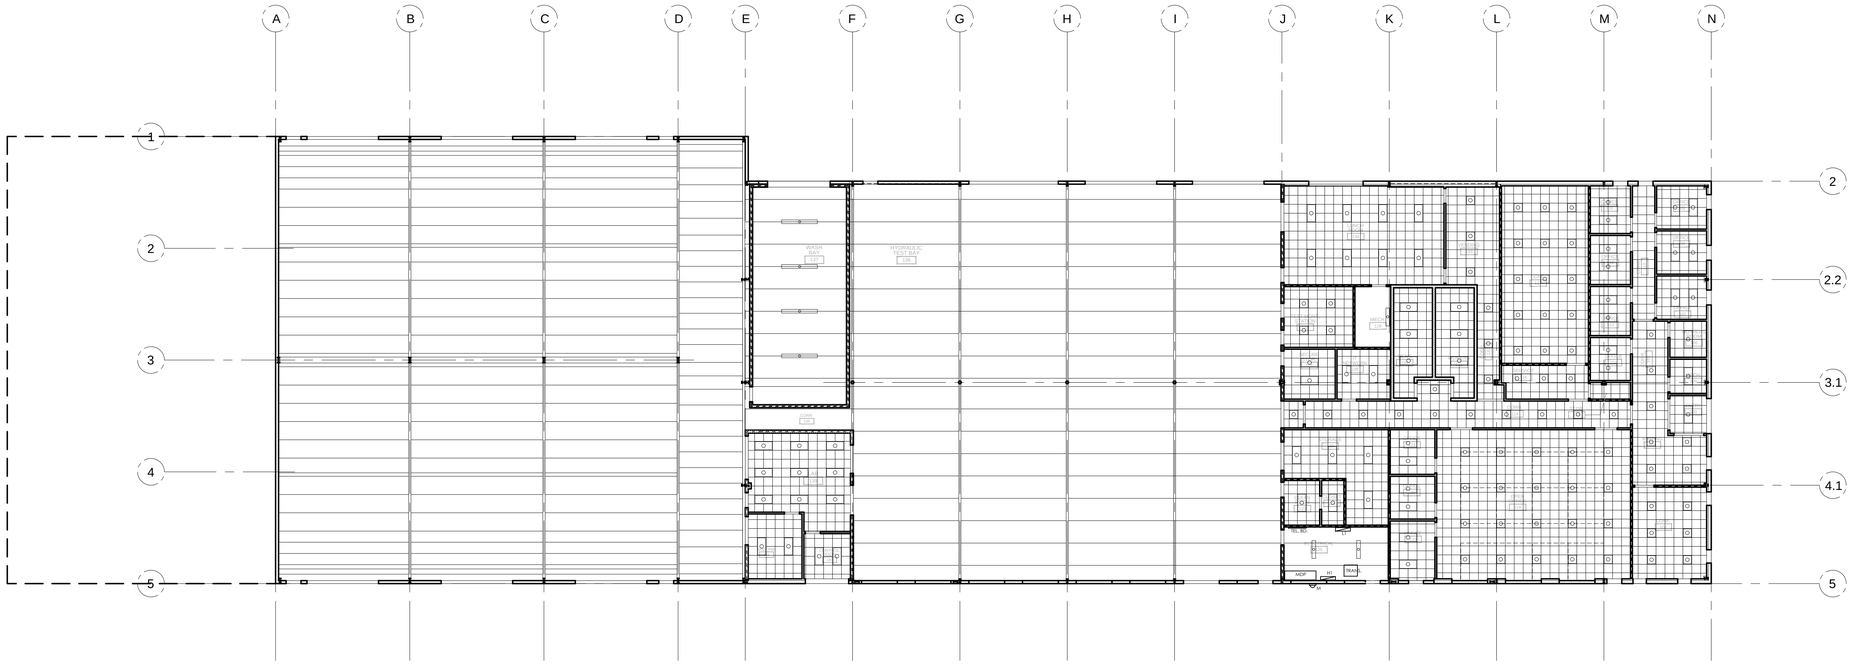

1 Ceiling Plan - Overall
Scale: 1/16" = 1'-0"

river bluff architects
1214 frederick ave
st. joseph, missouri 64501
816 232 7248
riverbluff.com

AL J. MUELLER
DESIGN/BUILD CONSTRUCTION
P.O. Box 8066
St. Joseph, Missouri 64503
816 233 6055
www.aljmueller.com

PROPOSED
Design Assurance Building
Atec INDUSTRIES INC.
2106 Riverside Road . . . St. Joseph, Missouri

PRELIMINARY

River Bluff Architects, Inc.
Missouri State Cert. of Authority
#A-2008008319

May 16, 2017

Ceiling Plans

A102

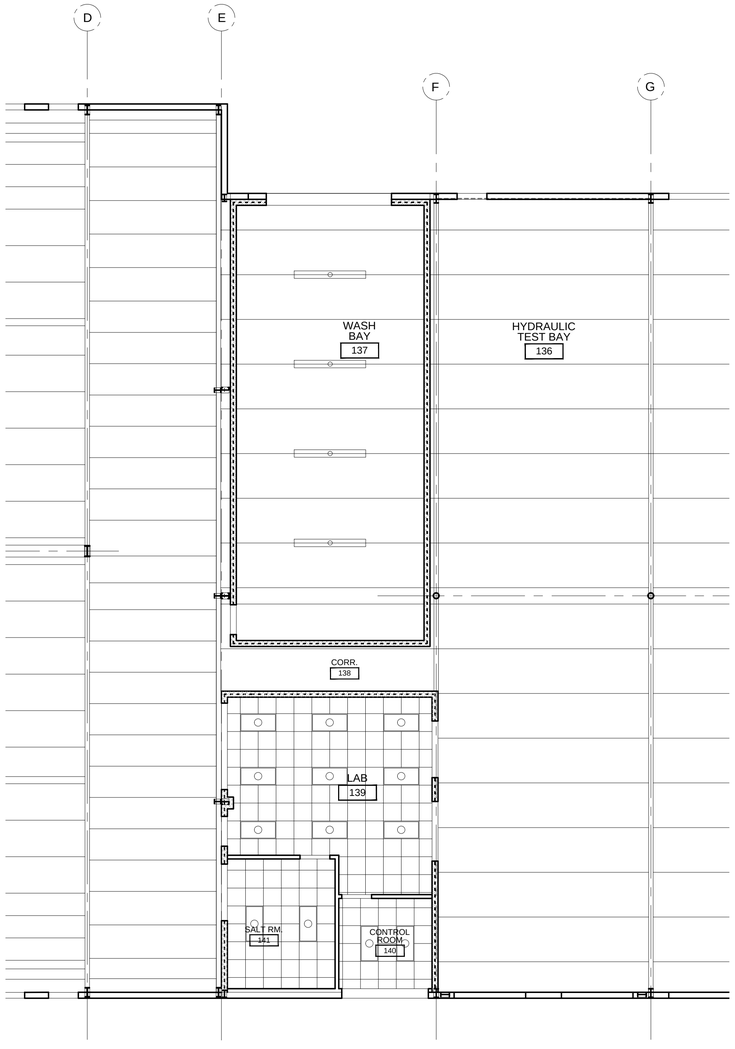

1 Ceiling Plan - Lab Area

Scale: 1/8" = 1'-0"

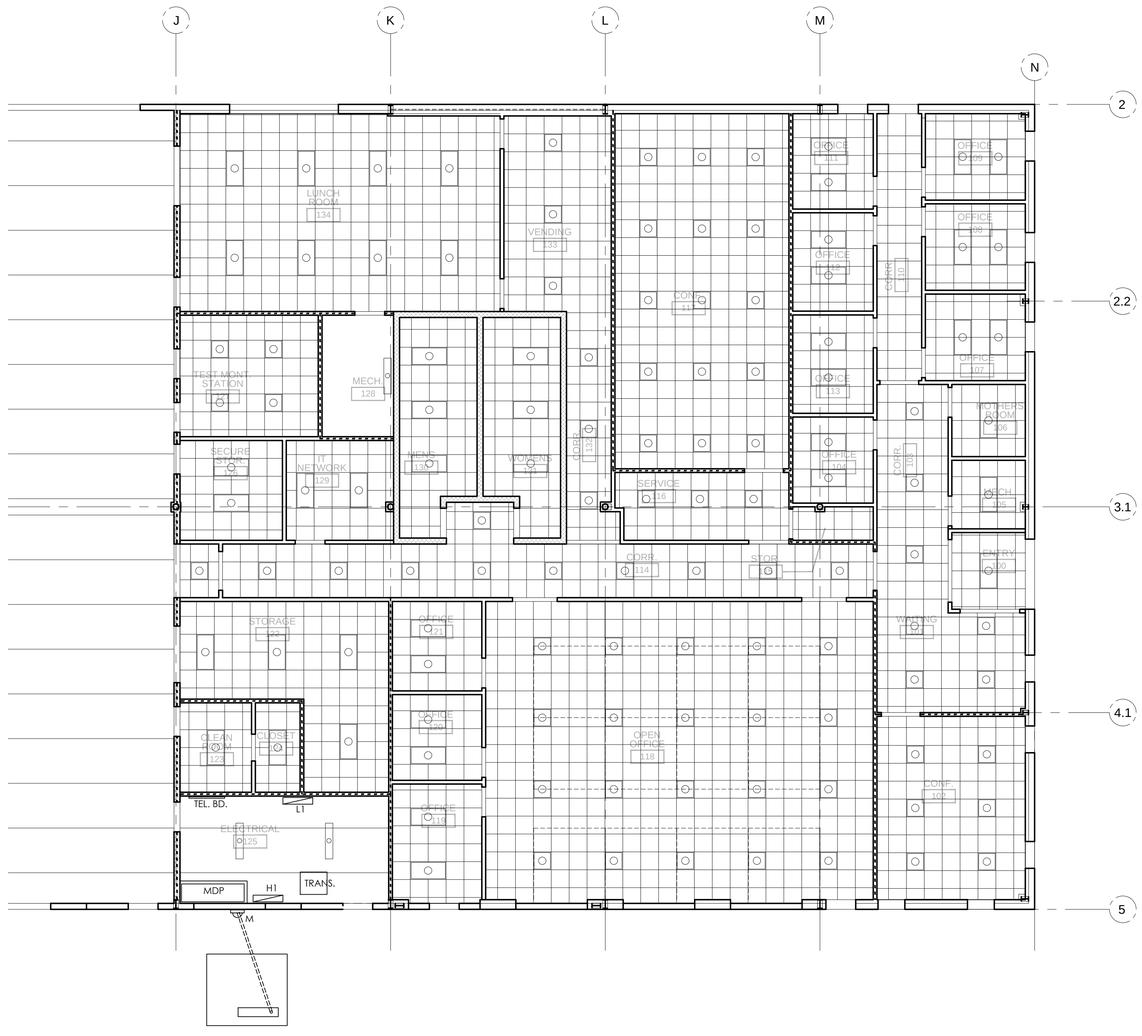

1 Ceiling Plan - Office Area

Scale: 1/8" = 1'-0"

Ceiling Legend

river bluff architects
1214 frederick ave
st. joseph, missouri 64501
816 232 7248
riverbluff.com

AL J. MUELLER
DESIGN/BUILD CONSTRUCTION

P.O. Box 8066
St. Joseph, Missouri 64503
816 233 6055
www.aljmueller.com

PROPOSED
Design Assurance Building
Atec INDUSTRIES INC.
2106 Riverside Road . . . St. Joseph, Missouri

PRELIMINARY

River Bluff Architects, Inc.
Missouri State Cert. of Authority
#A-2008008319

May 16, 2017

Ceiling Plans

A103